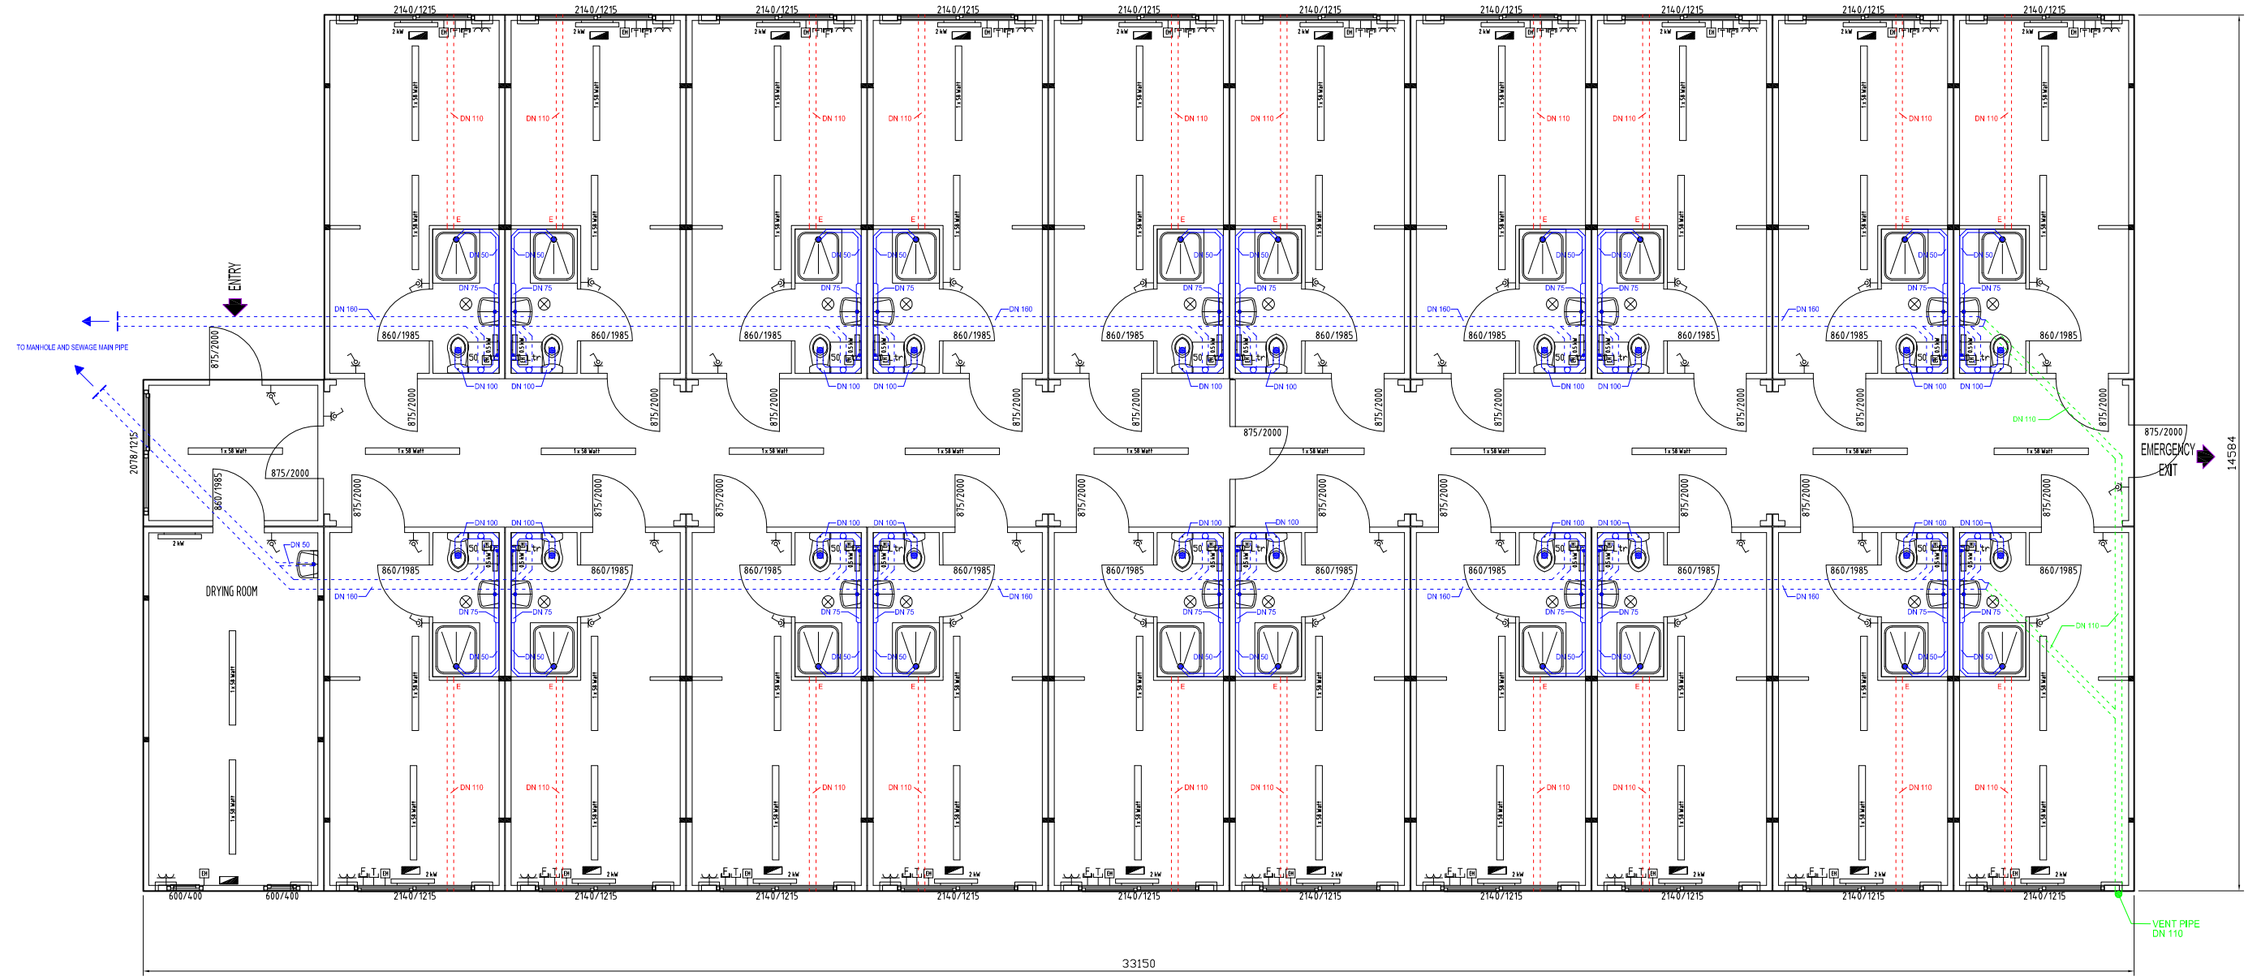

LAYOUT - ACCOMMODATION BLOCK B

SINGLE OCCUPANCY PER ROOM

2 x BLOCK TYPE B
BUILDINGS 19 & 20

Key:

- Electrical Panel
- 1 x 58 Watt — Fluorescent Light
- Light
- 2 kW — Heater
- EH — Socket Heater
- Double Socket
- Socket + Light Switch
- TV Socket
- Telephone Connection
- Extractor

- Sewage Pipe visible above floor
- Sewage Pipe invisible inside or under floor
- Ventilation Pipe
- DN 75 — Nominal Diameter of 75 mm

COLOUR CODE:

- Sewage
- Bathroom Ventilation
- Pipe Ventilation

REV	DESCRIPTION	DRAWN	CHKD	APPD	DATE
01	ADD MISSING DETAILS INCLUDING SEWAGE AND VENTILATION	MOF		HM	16.10.06

for Contractor's Technical Review (optional)

for Employer's Acceptance

for Construction Use

Confirmation As Built
Employer: | Contractor: | Designer's confirmation of the construction:

EMPLOYER: Scottish and Southern Energy plc

CONTRACTOR: HOCHTIEF — Glendoe Joint Venture
c/o HOCHTIEF (UK) Construction Ltd.
Epsilon
Windmill Hill Business Park
Whitehill Way, Swindon SN5 6NX

DESIGNER

	DATE	NAME
DRAWN	24.06.06	DMH
CHKD.		
APPRD.		

Glendoe Hydro Project

SCALE 1:50
SIZE A1

CAMP
ACCOMMODATION BLOCK B

Scottish and Southern Energy DRAWING NUMBER	IDENTIFIER	LOCATION	SUBJECT	SEQUENCE	SHEET	REV
	*					

HOCHTIEF GLENDOE JV. DRAWING NUMBER	IDENTIFIER	DESIGN PHASE/ SCHEDULE	LOCATION	SUB-LOC.	DRWG. CODE	SHEET	REV
	152	DT	90	00	02	41	01