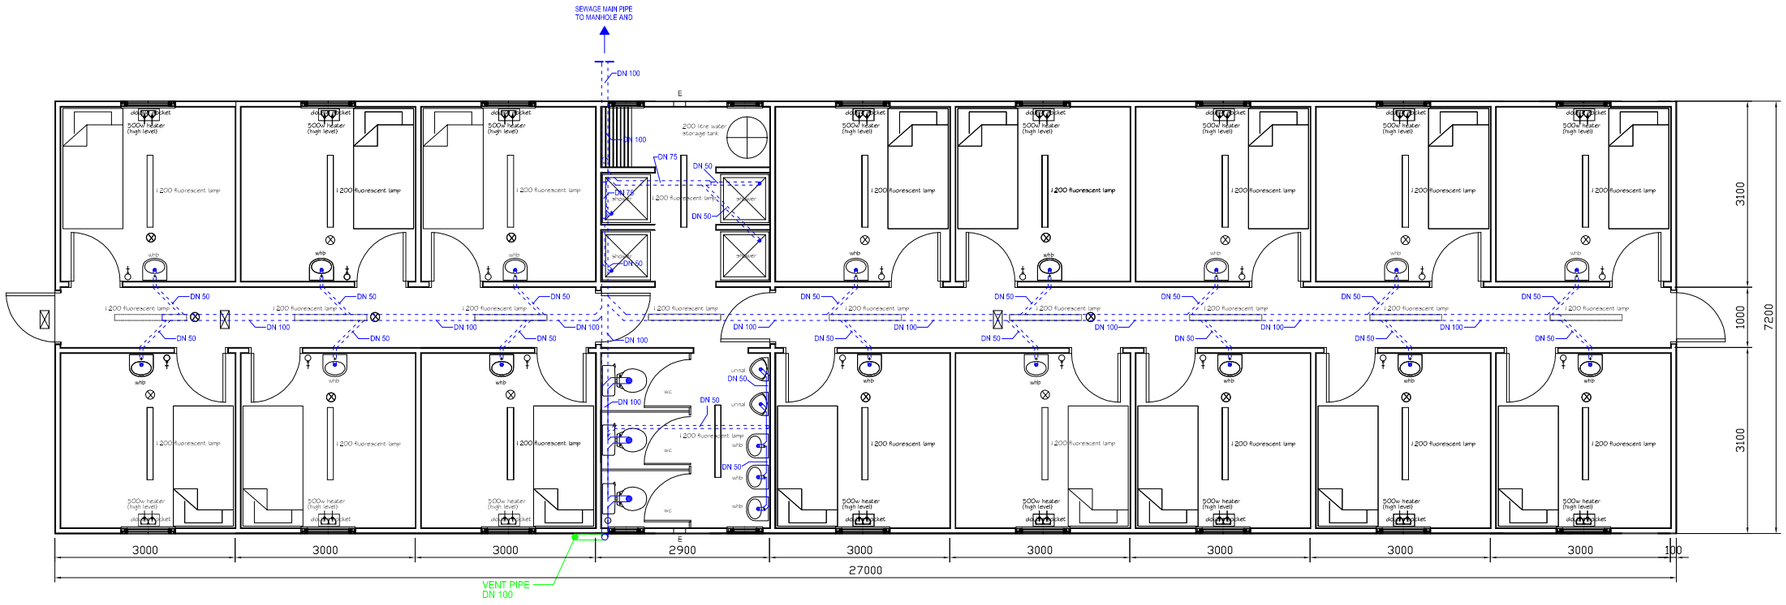

LAYOUT - ACCOMMODATION BLOCK 16

Key:

- Fluorescent Light
- Light
- Extractor
- Heater (500w heater)
- Double Socket
- Socket + Light Switch
- Sewage Pipe visible above floor
- Sewage Pipe invisible inside or under floor
- Ventilation Pipe
- DN 75 — Nominal Diameter of 75 mm

COLOUR CODE:

- Sewage
- Pipe Ventilation

SINGLE OCCUPANCY PER ROOM

1 x BLOCK BUILDING 16

REV	DESCRIPTION	DRAWN	CHKD	APPD	DATE
01	ADD MISSING DETAILS INCL. SEWAGE & PIPE VENTILATION: POS. OF WELFARE CONT.	MOF		HIM	18.10.06

for Contractor's Technical Review (optional)

for Employer's Acceptance

for Construction Use

Confirmation As Built
Employer: | Contractor: | Designer's confirmation of the construction:

EMPLOYER
Scottish and Southern Energy plc

CONTRACTOR
HOCHTIEF
Glendoe Joint Venture
c/o HOCHTIEF (UK) Construction Ltd.
Epsilon
Windmill Hill Business Park
Whitehill Way, Swindon SN5 6NX

DESIGNER

	DATE	NAME
DRAWN	24.06.06	DMH
CHKD.	24.06.06	SHR
APPRD.		HIM

Glendoe Hydro Project

SCALE 1:50
SIZE A1

CAMP
ACCOMMODATION BLOCK 16

Scottish and Southern Energy DRAWING NUMBER	IDENTIFIER	LOCATION	SUBJECT	SEQUENCE	SHEET	REV
	*					

HOCHTIEF GLENDOE JV. DRAWING NUMBER	IDENTIFIER	DESIGN PHASE/ SCHEDULE	LOCATION	SUB-LOC.	DRWG. CODE	SHEET	REV
	152	DT	90	00	02	46	01